


地下1階平面図

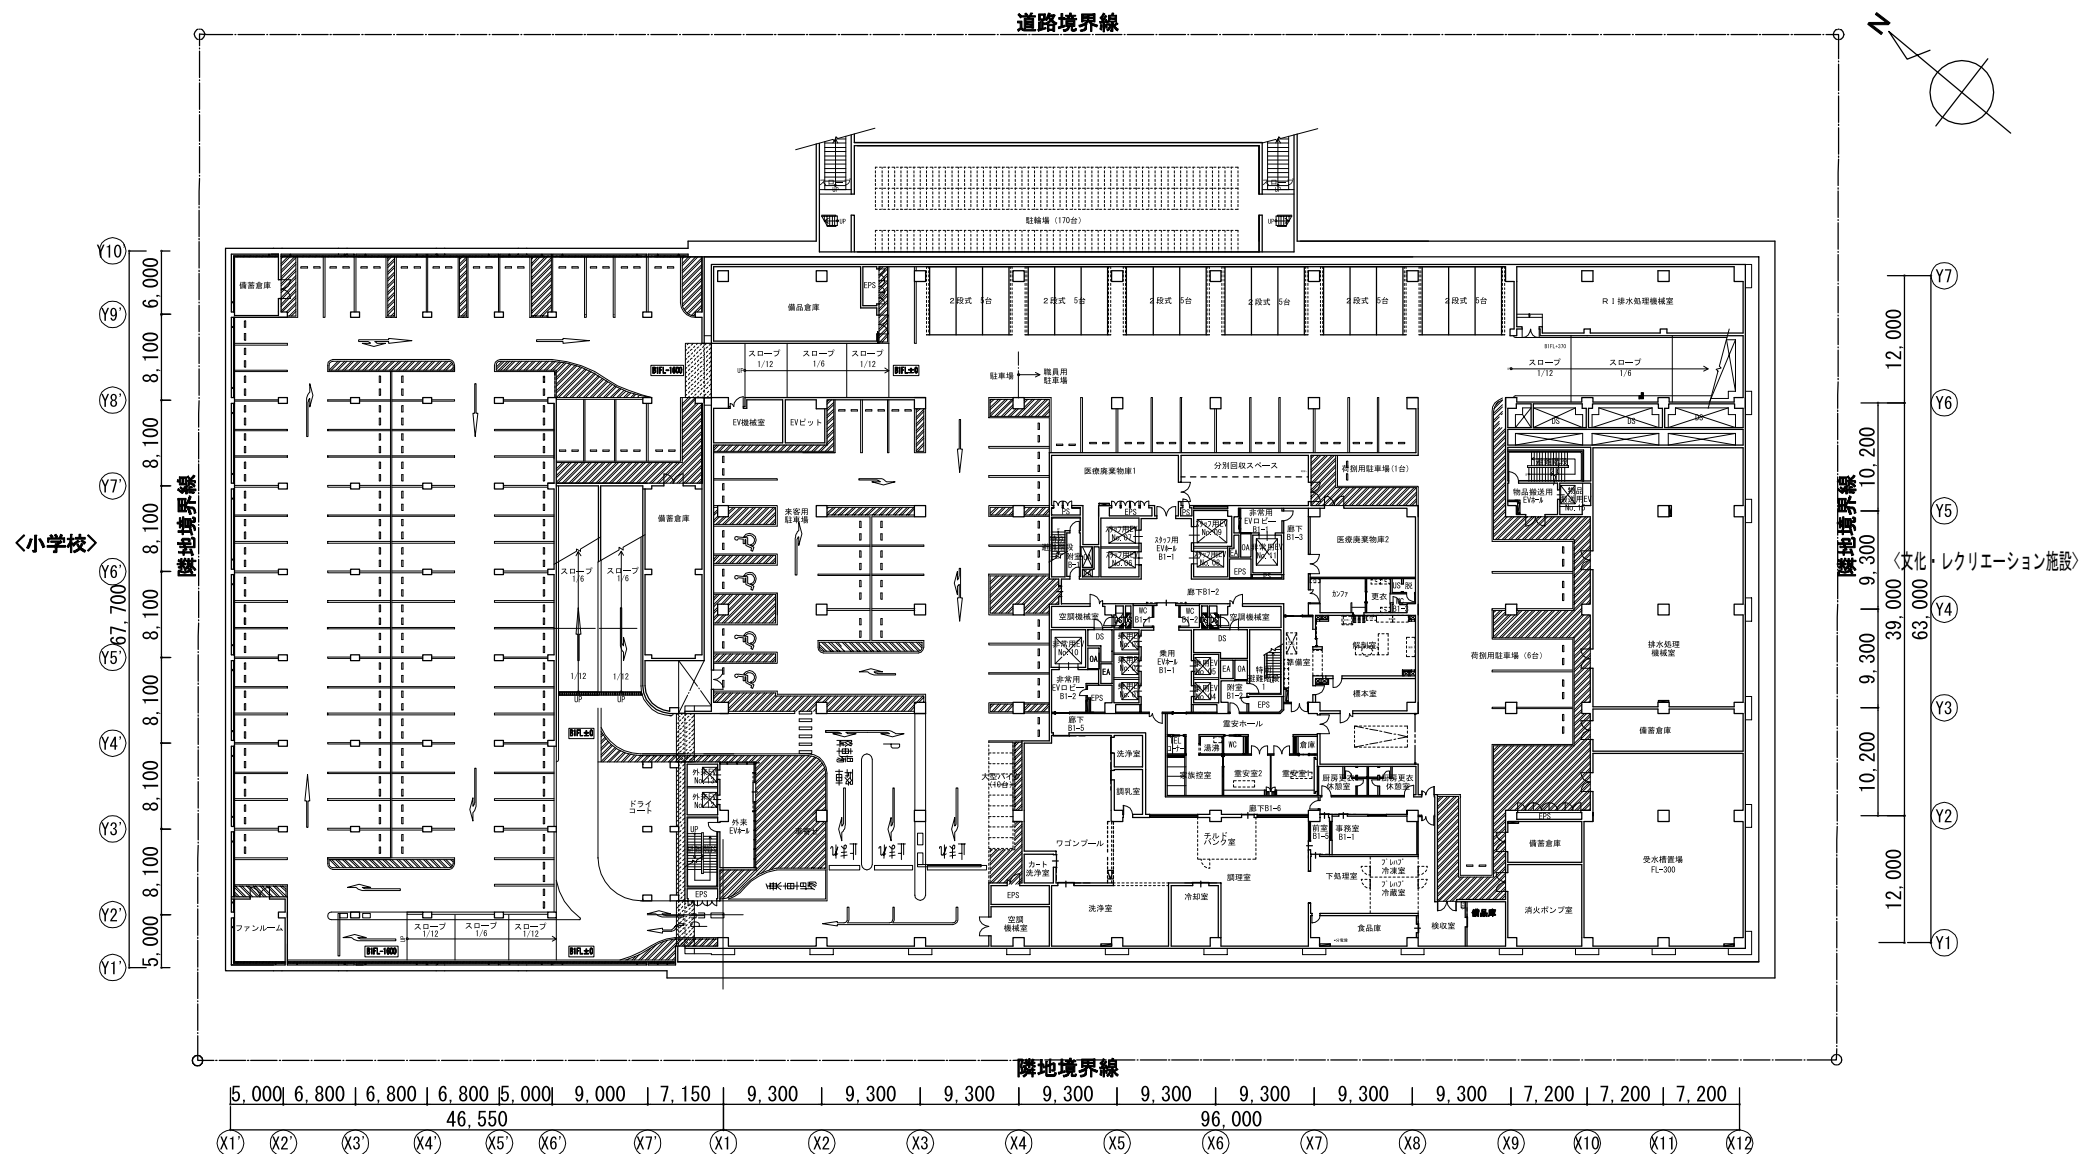










2階平面図

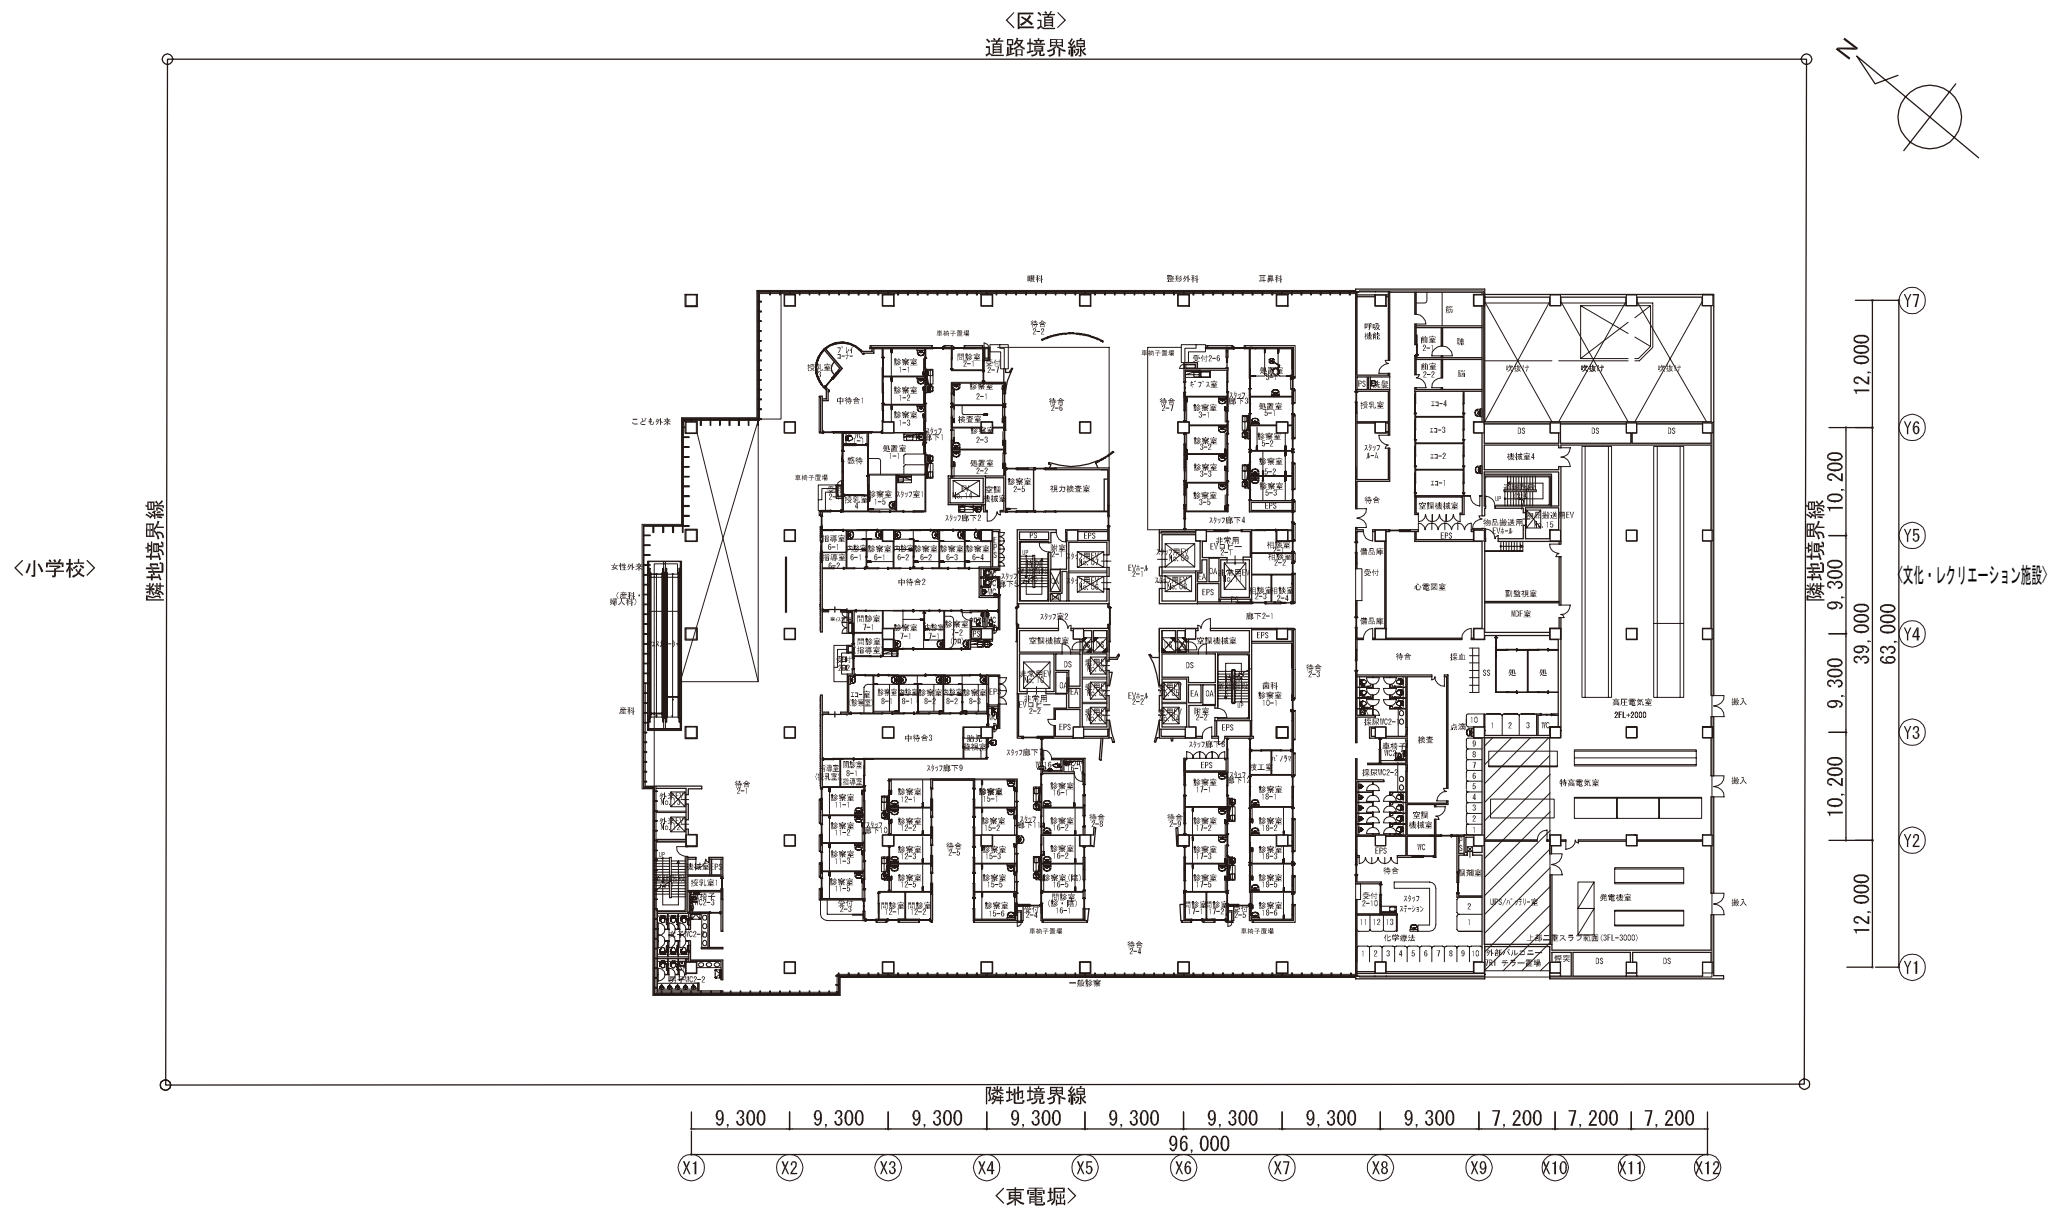

3階平面図

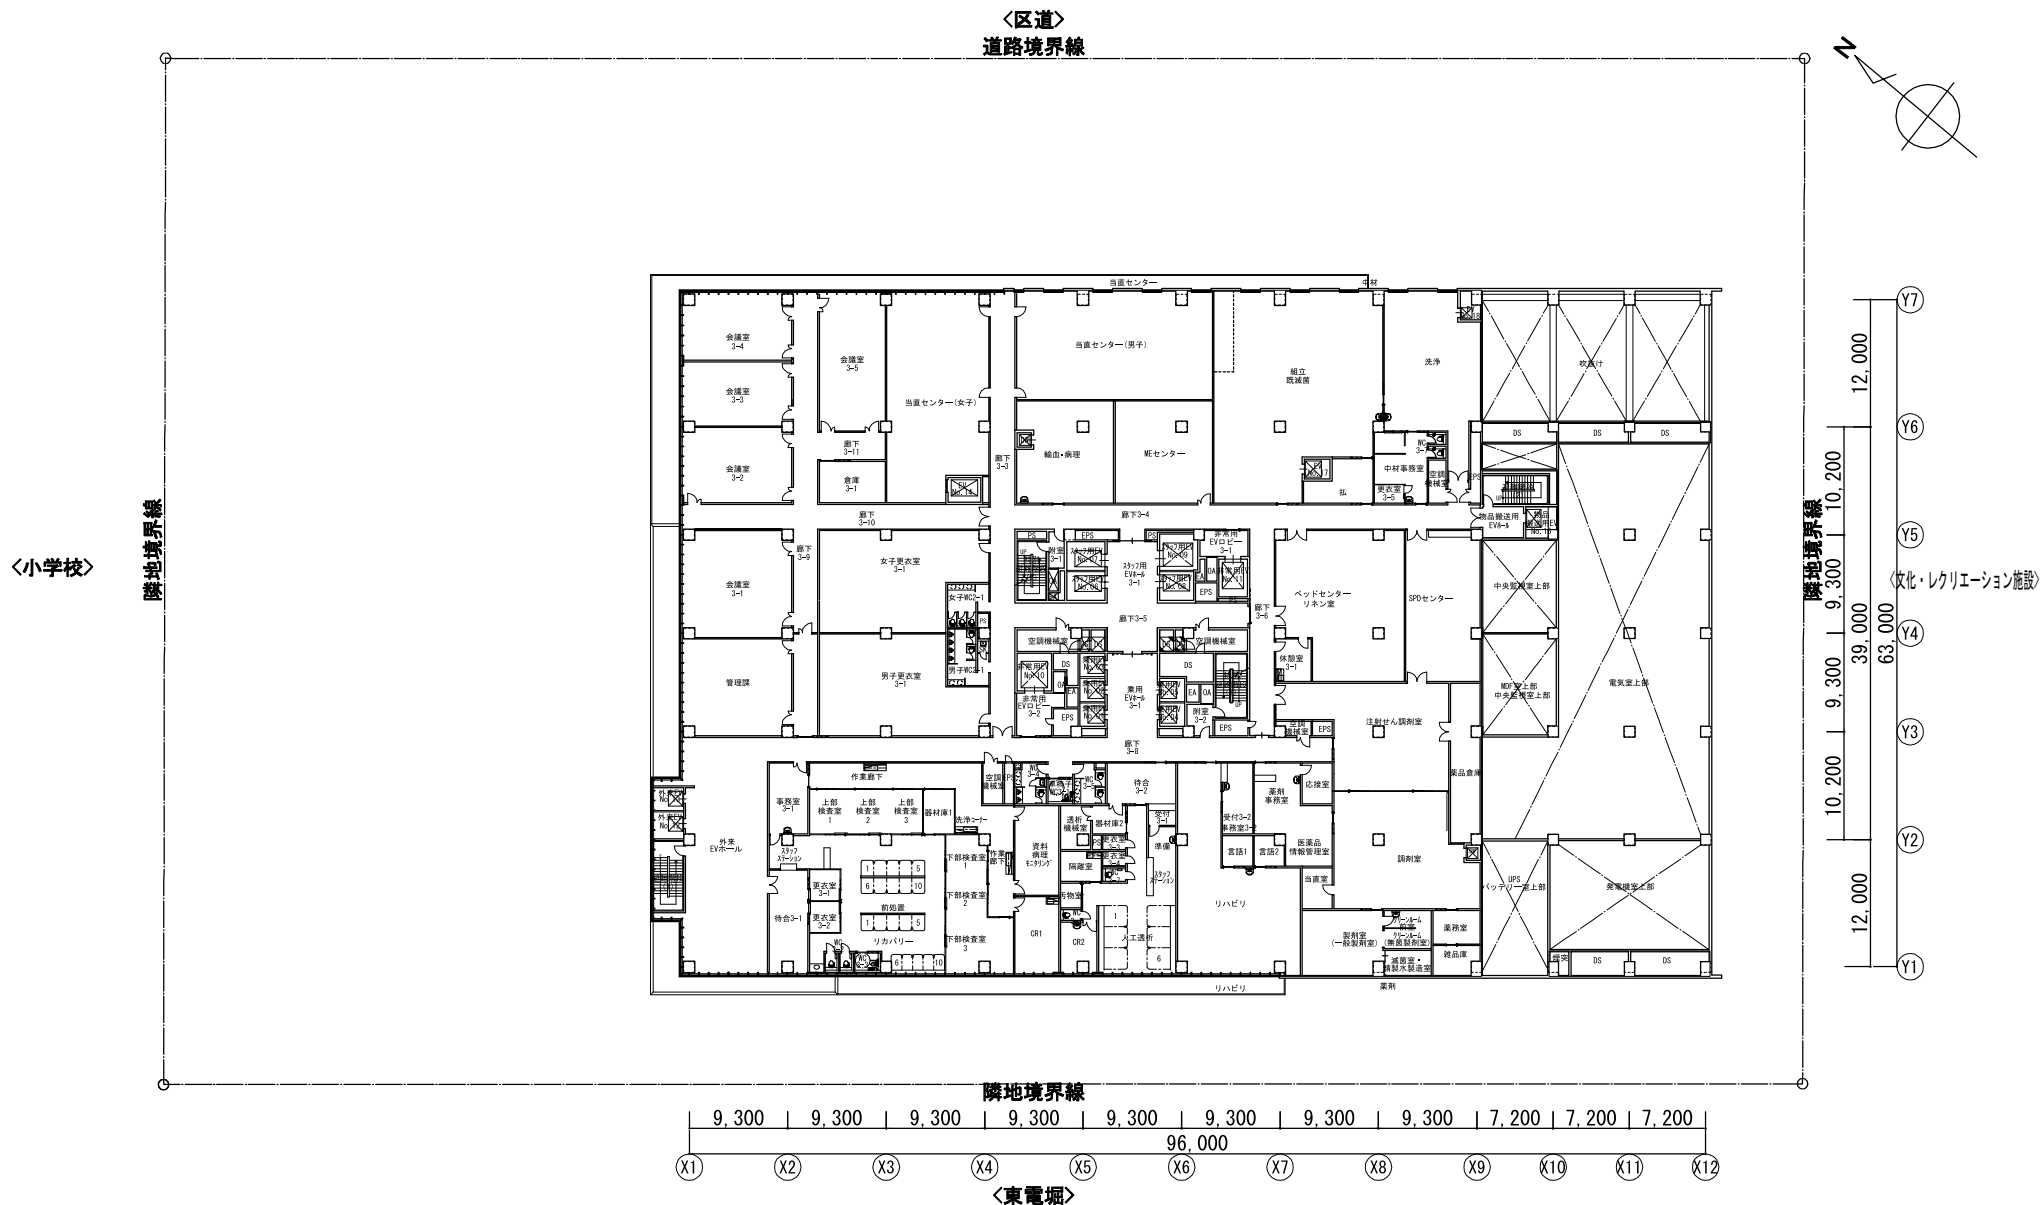

4階平面図

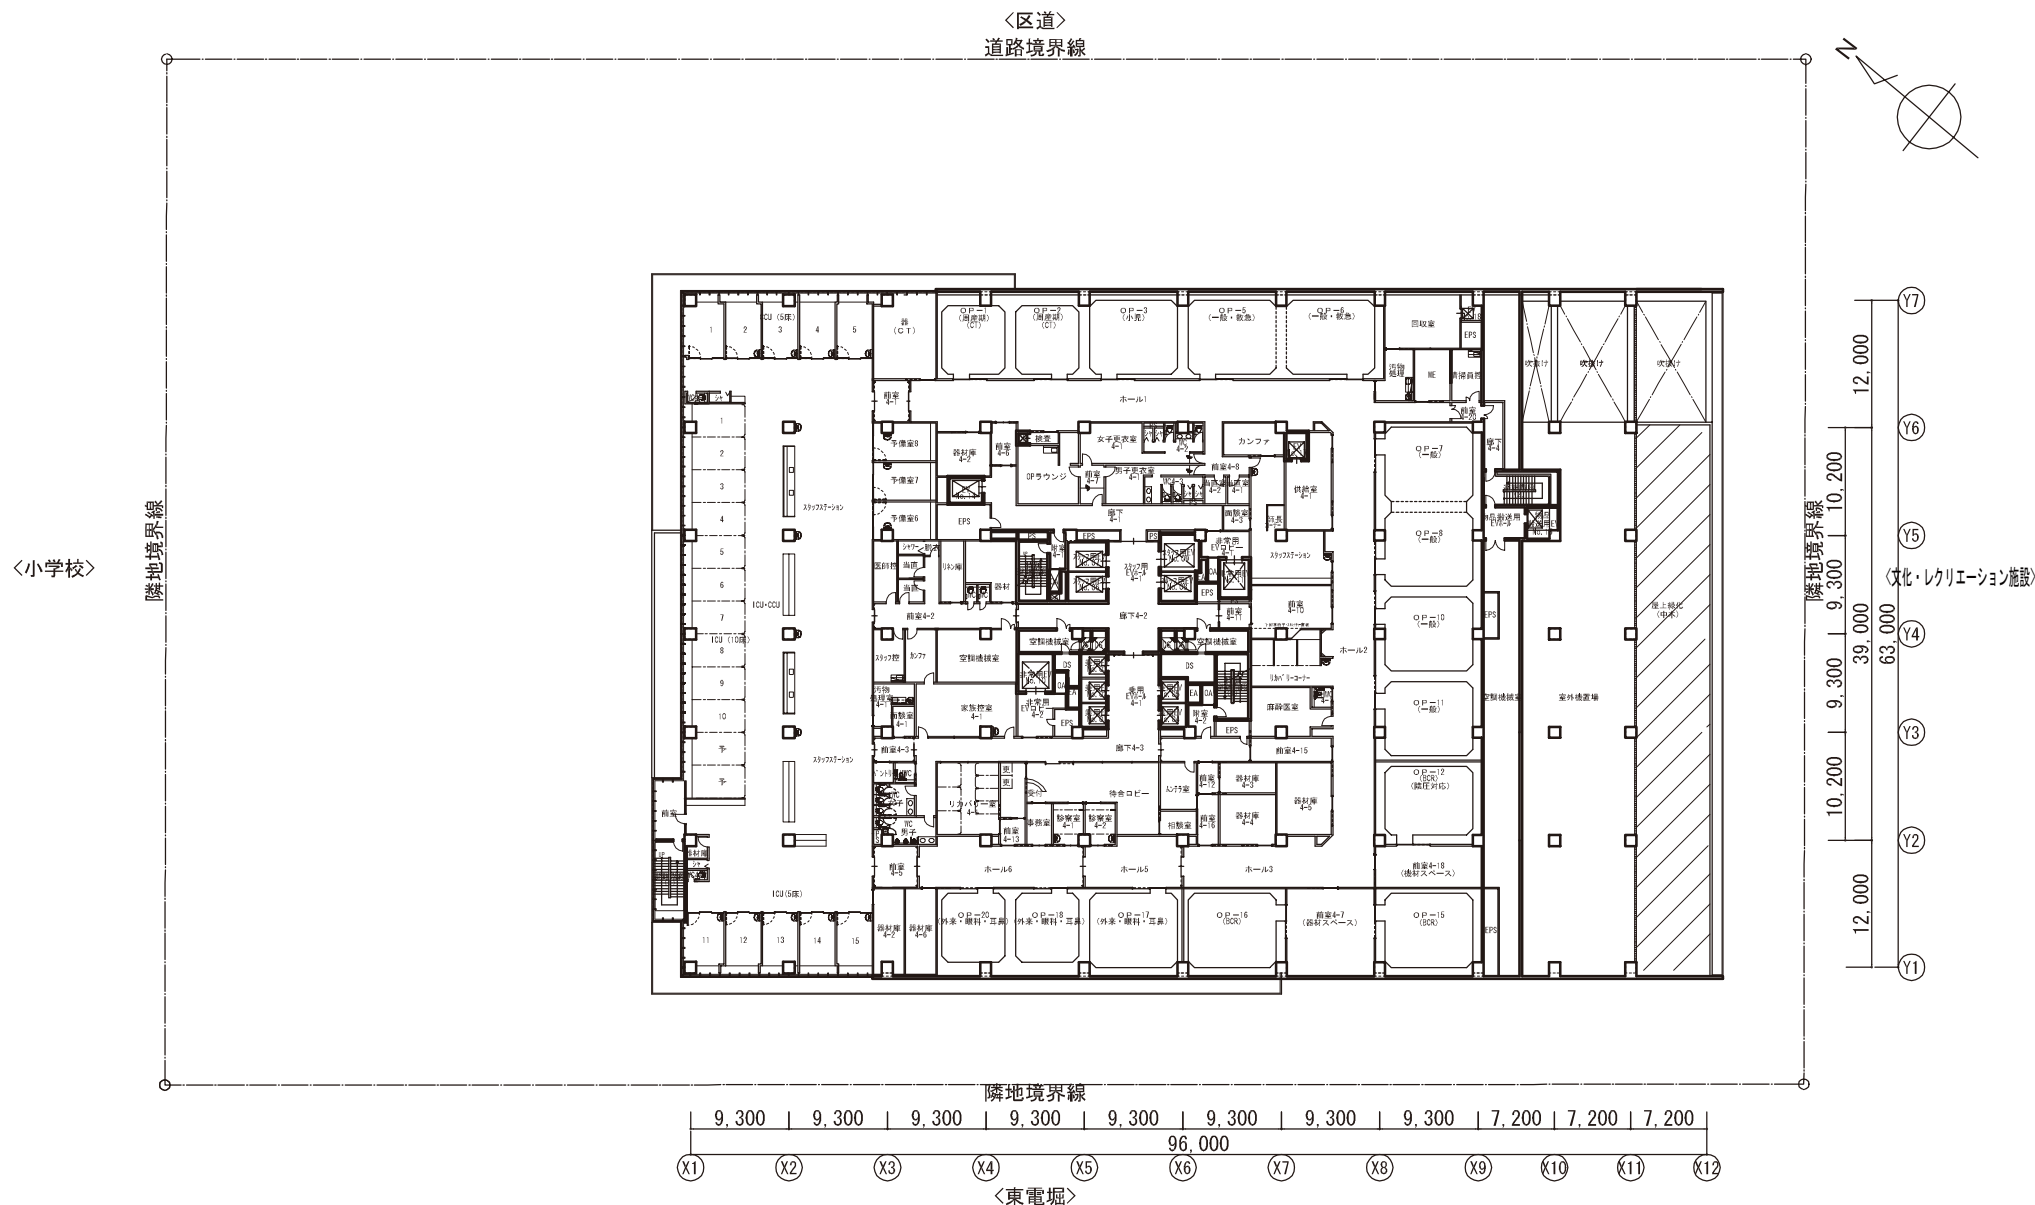

5階平面図

